Auditorium
(1485 Sq. Ft)

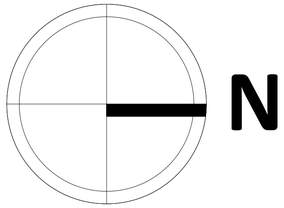

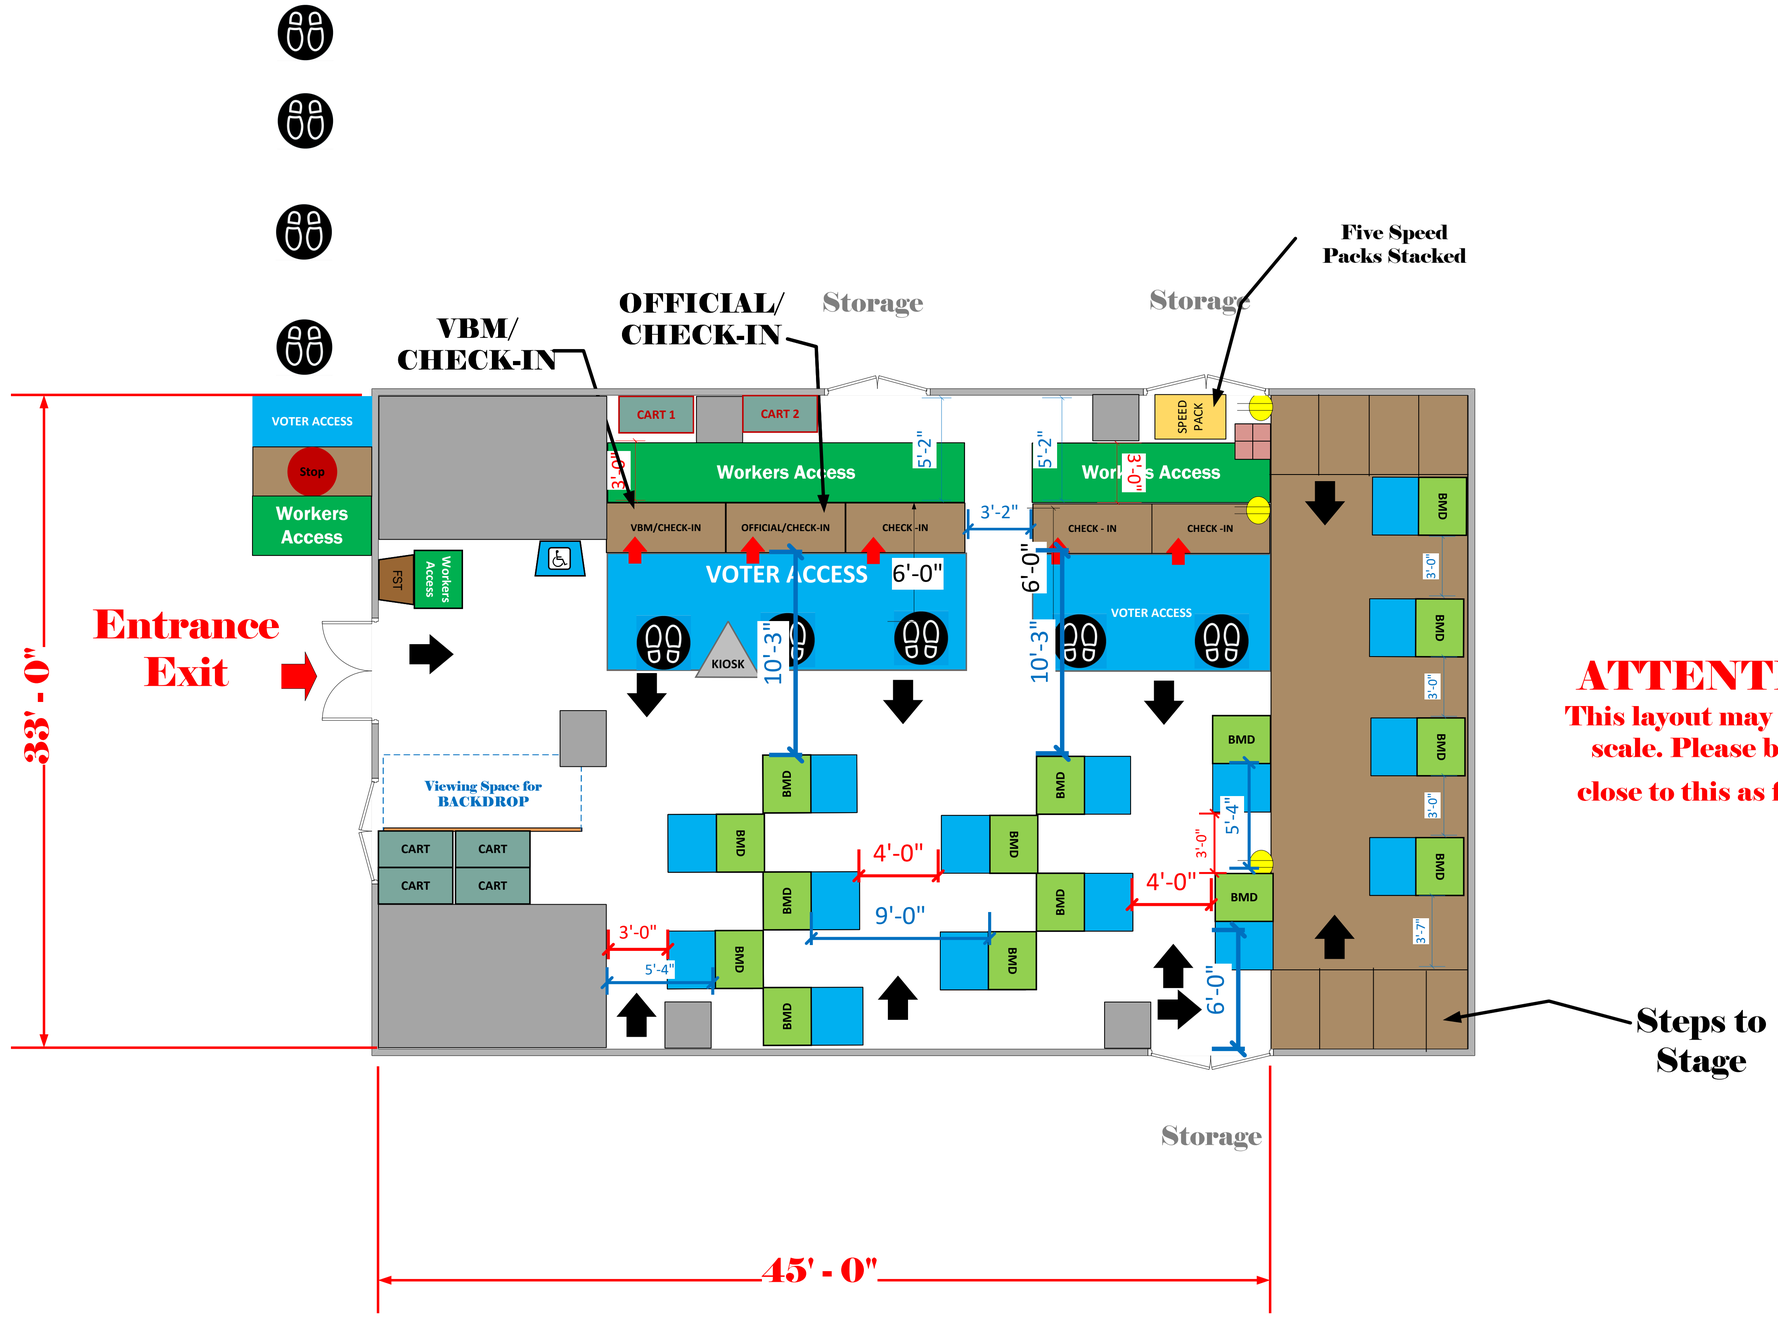

ATTENTION:
This layout may not be to scale. Please build as close to this as feasible.

LEGEND

Room Size	Dimension: 33ft X 45ft	Sq. Ft: 1485
EPB	Primary: 5	Secondary: 5
BMD	Total: 15	Actual: 15
Circuits	Total:	Usable:
BALLOT MARKING DEVICE	BMD	
CHECK IN TABLE	CHECK - IN	
BMD CART	CART	
BACKDROP	Viewing Space for BACKDROP	
KIOSK	KIOSK	
POWER OUTLET		
PROTRUDING OBJECT		
ROUTER	R	
POWER CORDS		

TITLE

Logan Academy of Global Energy
(Logan St Elementary School)
VC ID# 1968

SCALE

1: 48

DRAWN BY

Ryan Rivas