Annex 101

(1,287 Usable Sq. Ft.)

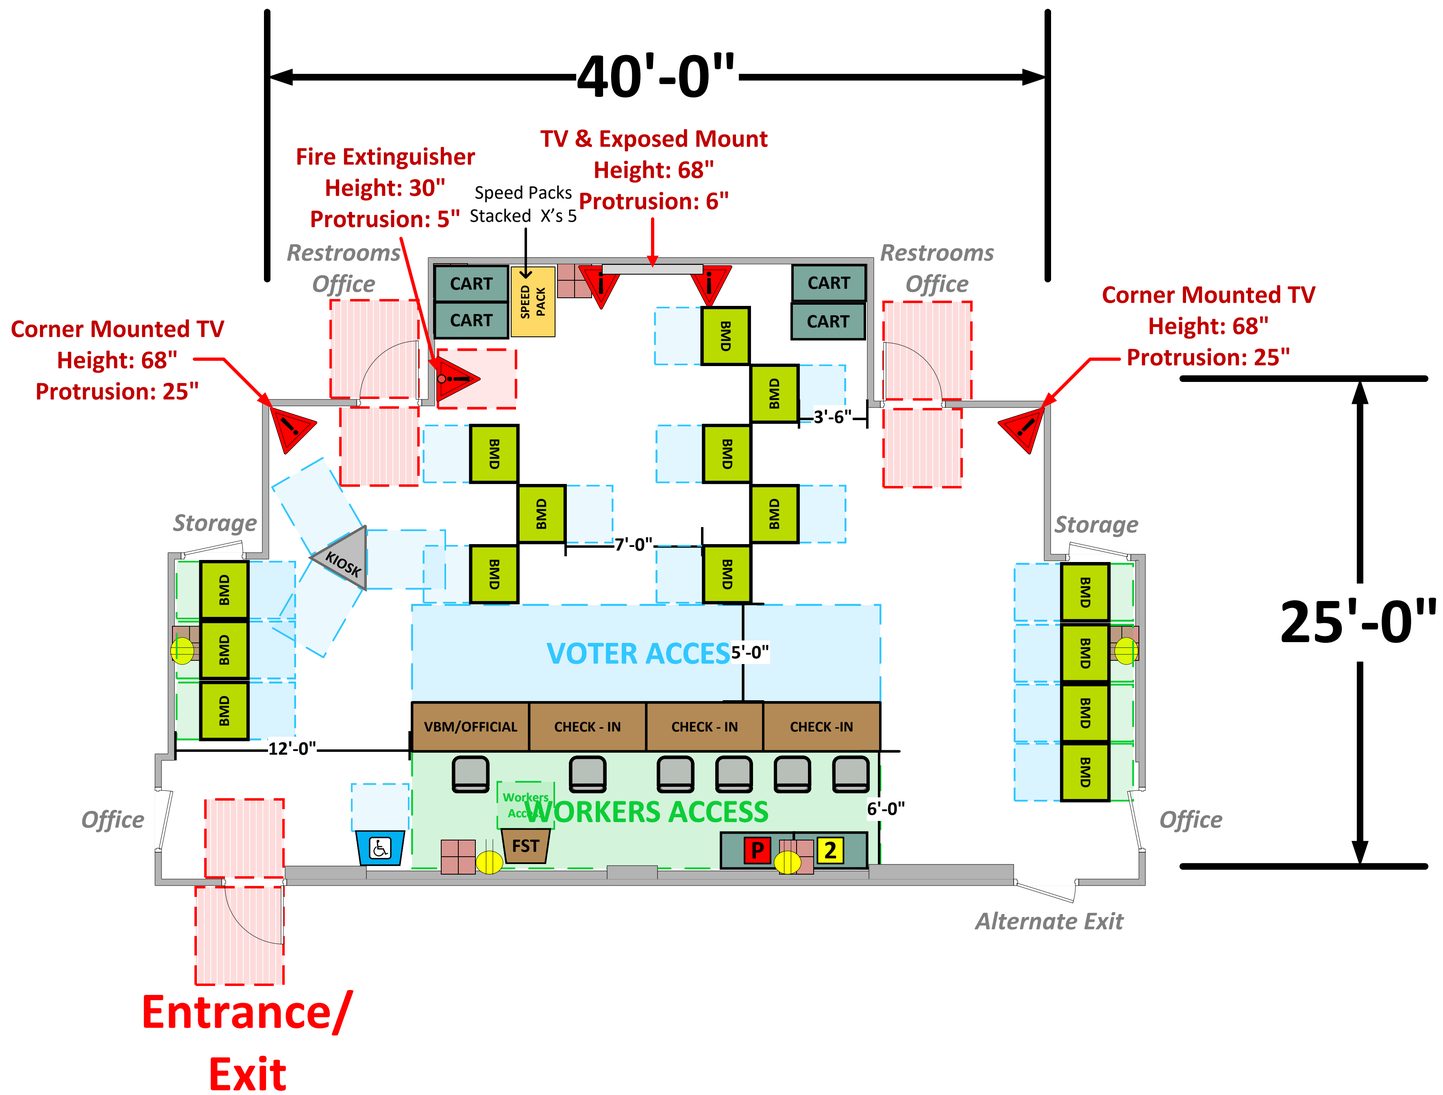

LEGEND

Room Size	Dimension: 40' x 25'	Sq. Ft: 1,000'
Number of BMDs	15	
POWER OUTLET		
PROTRUDING OBJECT		
Do Not Block Area		

TITLE

VCID 13236
William S. Hart Union High School District

Each chair at a CHECK-IN station equals one ePollbook

Equipment By: Anthony Gonzalez	Date: 05/04/26
Skeleton Drawn By: David Chaparro	Date: 04/15/26
Scale: 1\4" inches = 1' Ft.	