# Auditorium
# (765 Usable Sq. Ft.)

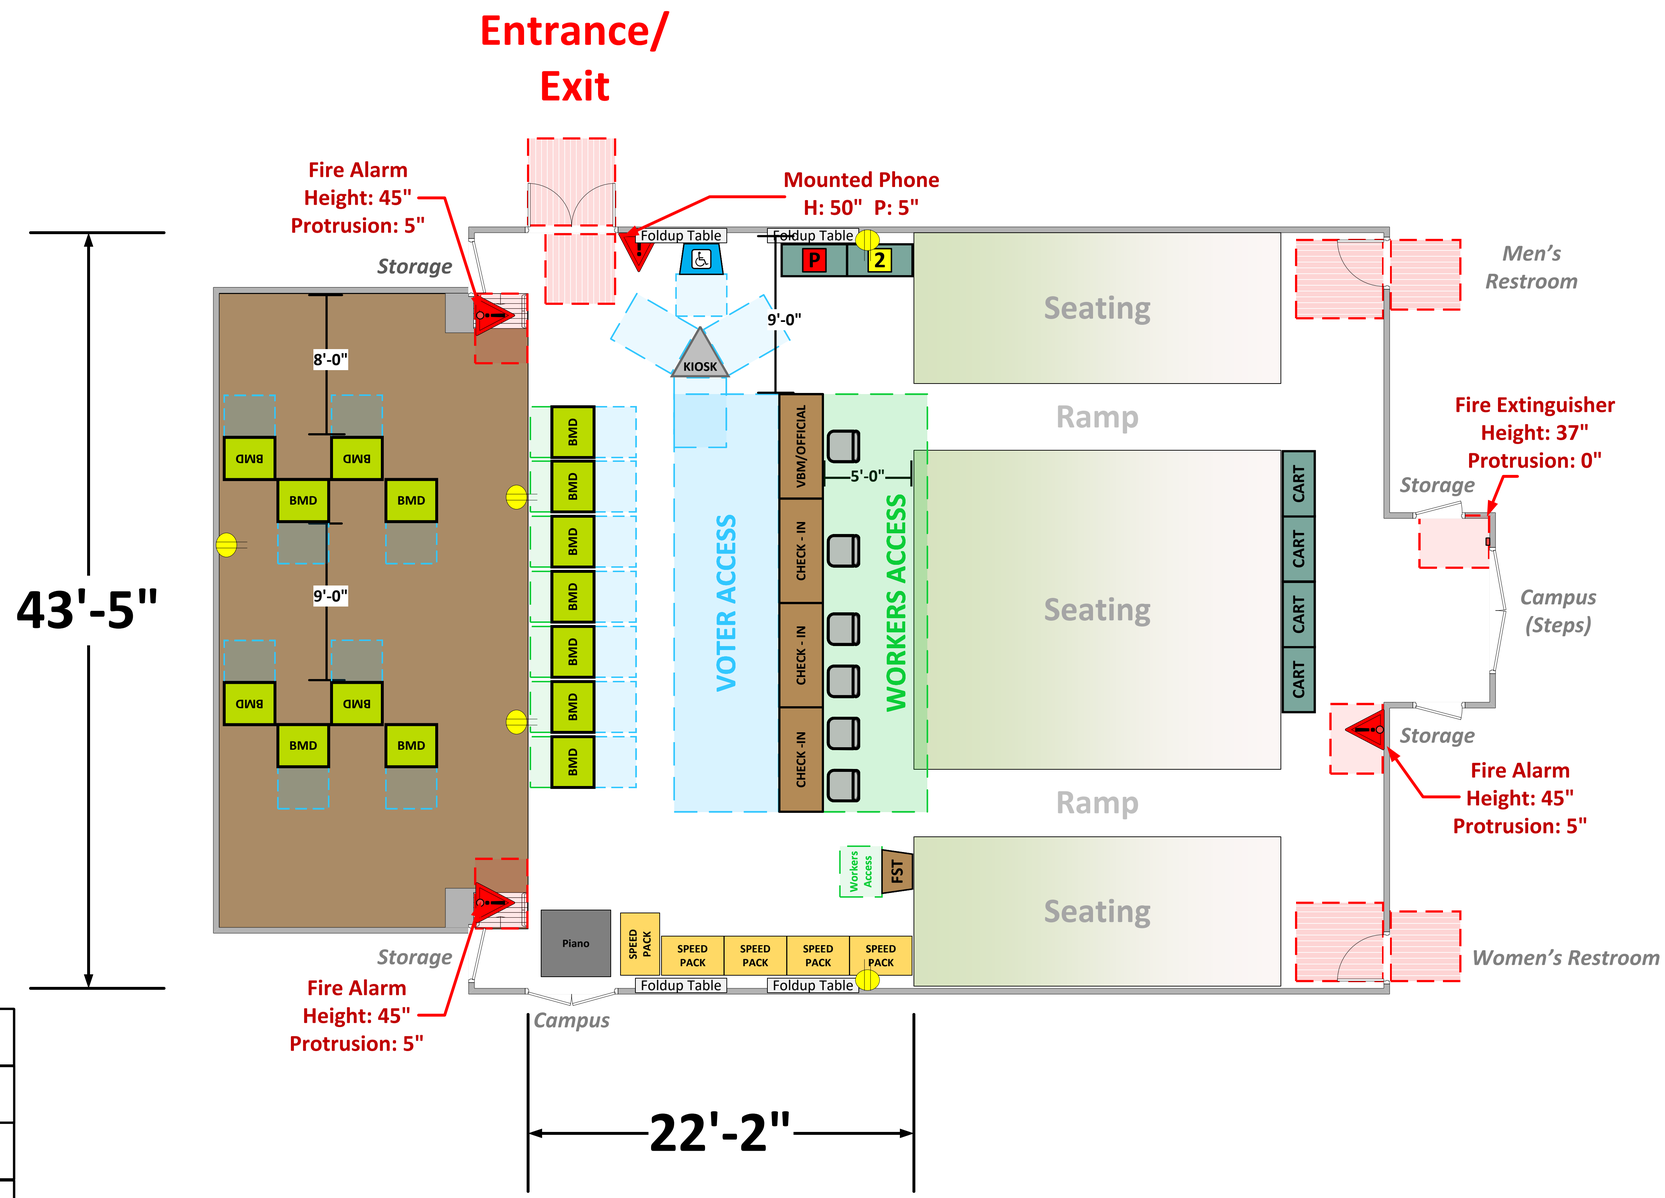


## LEGEND

| Room Size | Dimension: 40' x 40' | Sq. Ft: 765' |
|---|---|---|
| Number of BMDs | 15 | |
| POWER OUTLET | | |
| PROTRUDING OBJECT | | |
| Do Not Block Area | | |

TITLE

**VCID 2184**
**Meyler St. Elementary School**

***Each chair at a CHECK-IN station equals one ePollbook***

| Equipment By: Dustin Fuller | Date: 03/04/2026 |
|---|---|
| Skeleton Drawn By: David Chaparro | Date: 02/04/25 |
| Scale: 1\4" inches = 1' Ft. | |