Dining Room (2303 Sq. Ft)

N

LEGEND

Room Size	Dimension:	Sq. Ft: 2303
EPB	Primary: 5	Secondary:
BMD	Total: 15	Actual:
Circuits	Total:	Usable:
Floor Decals		
BALLOT MARKING DEVICE	BMD	
CHECK IN TABLE	CHECK - IN	
BMD CART	CART	
BACKDROP	Viewing Space for BACKDROP	
KIOSK	KIOSK	
POWER OUTLET		
PROTRUDING OBJECT		
ROUTER	R	
POWER CORDS		

TITLE

Glendora United Methodist Church
VCID# 2225

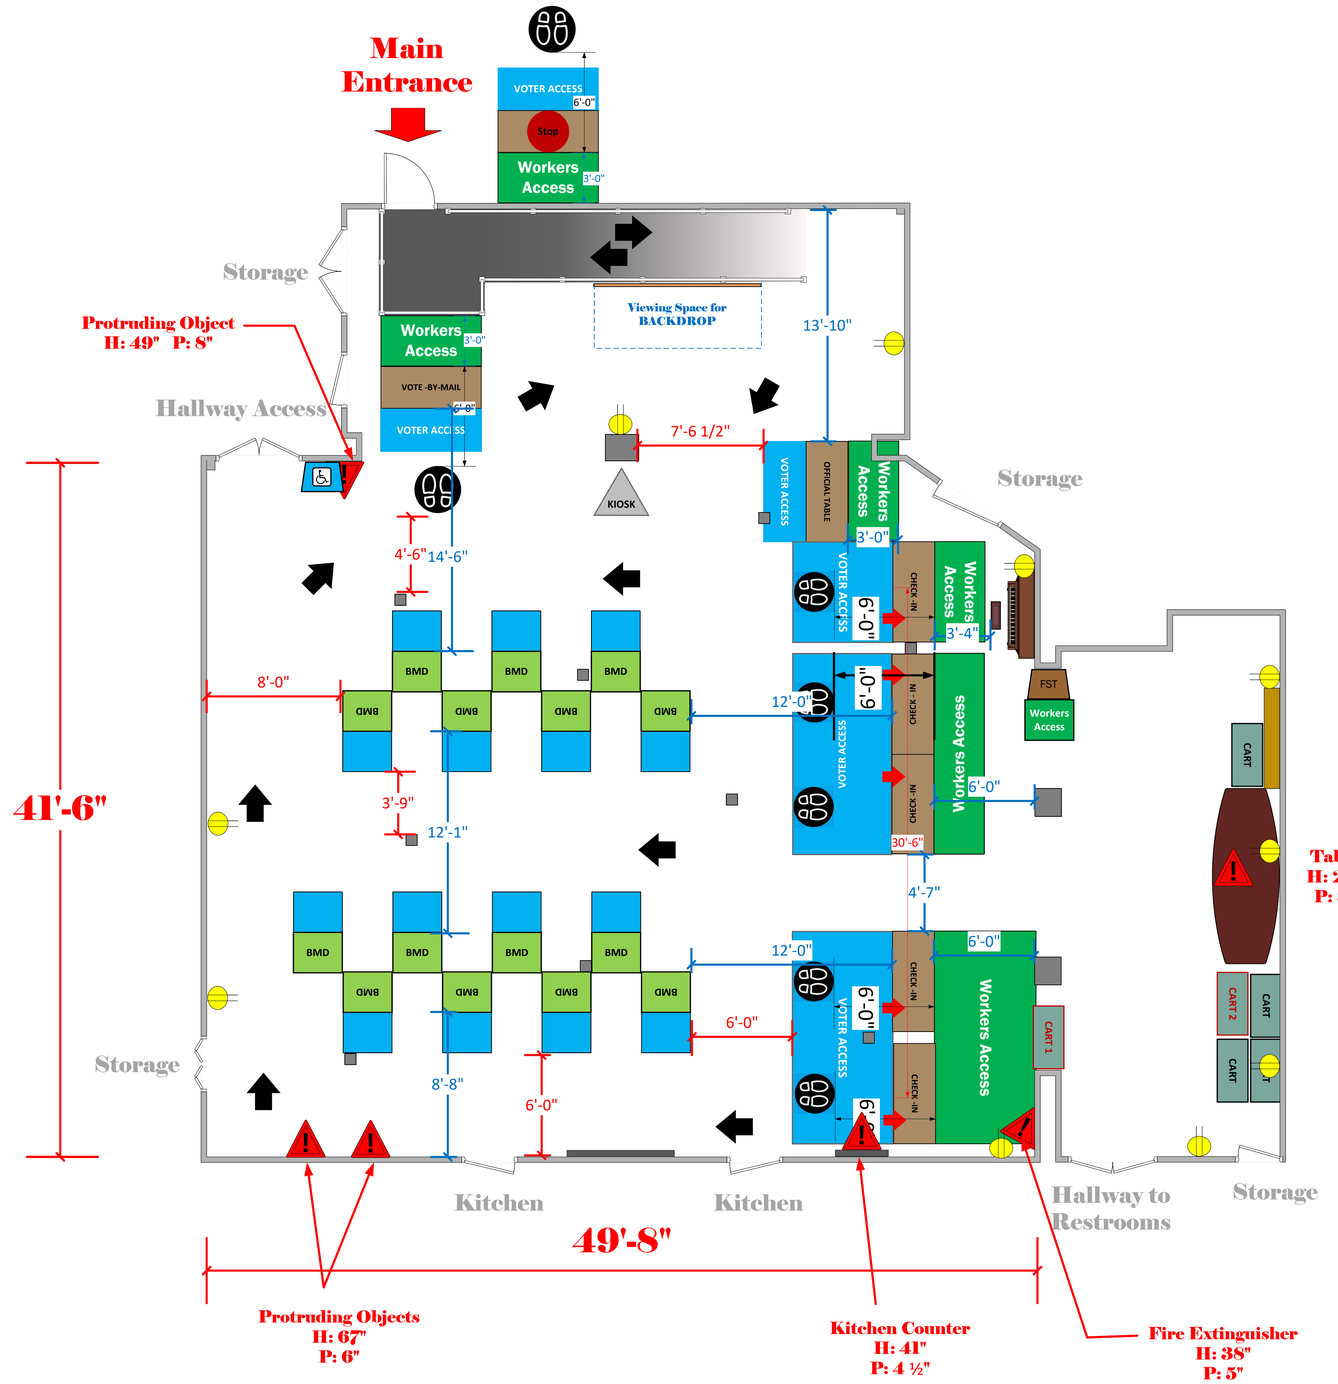

SCALE: 1: 48

DRAWN BY: Cassandra Stipes