


Huntington Room
(1,139 Usable Sq. Ft.)

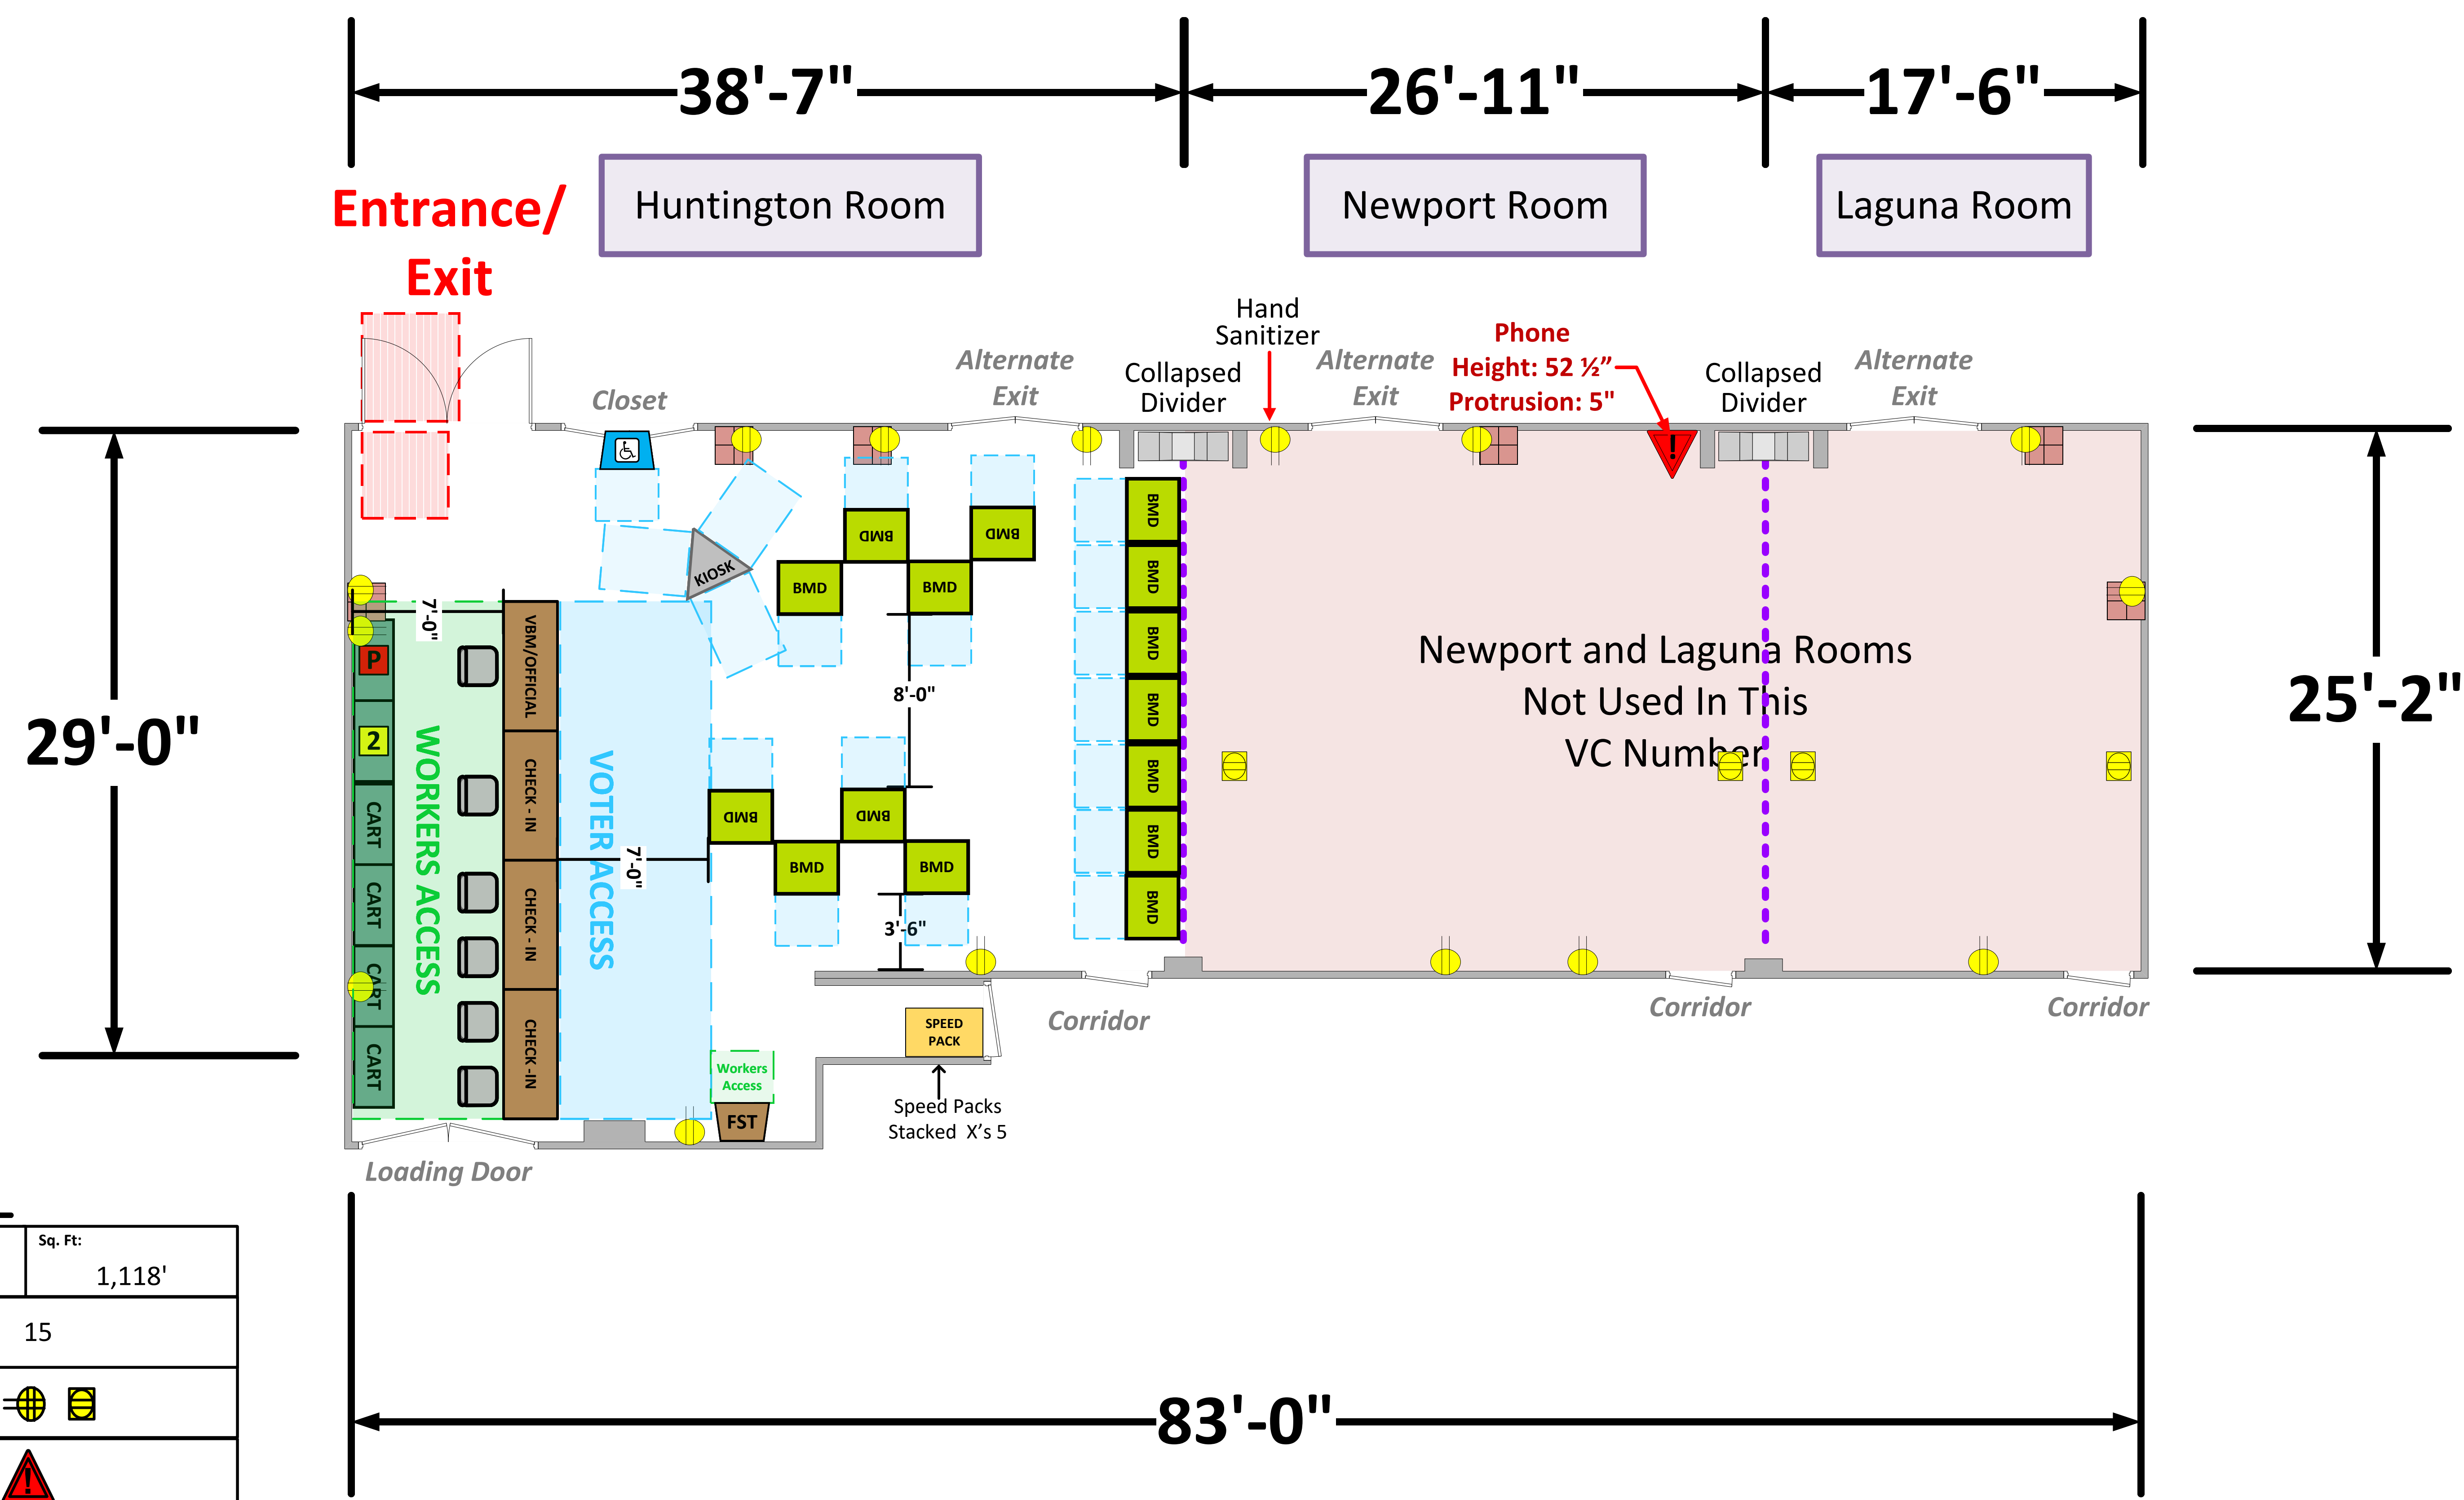

LEGEND

Room Size	Dimension: 38'7" x 29'	Sq. Ft: 1,118'
Number of BMDs	15	
POWER OUTLET		
PROTRUDING OBJECT		
Do Not Block Area		

TITLE	VCID 28073 Holiday Inn La Mirada Buena Park
-------	--

Equipment By: Anthony Gonzalez	Date: 09/04/26
Skeleton Drawn By: David Chaparro	Date: 09/03/26
Scale: 1¼" inches = 1' Ft.	

Each chair at a CHECK-IN station equals one ePollbook