


Usable 1,472 Sq. Ft.)

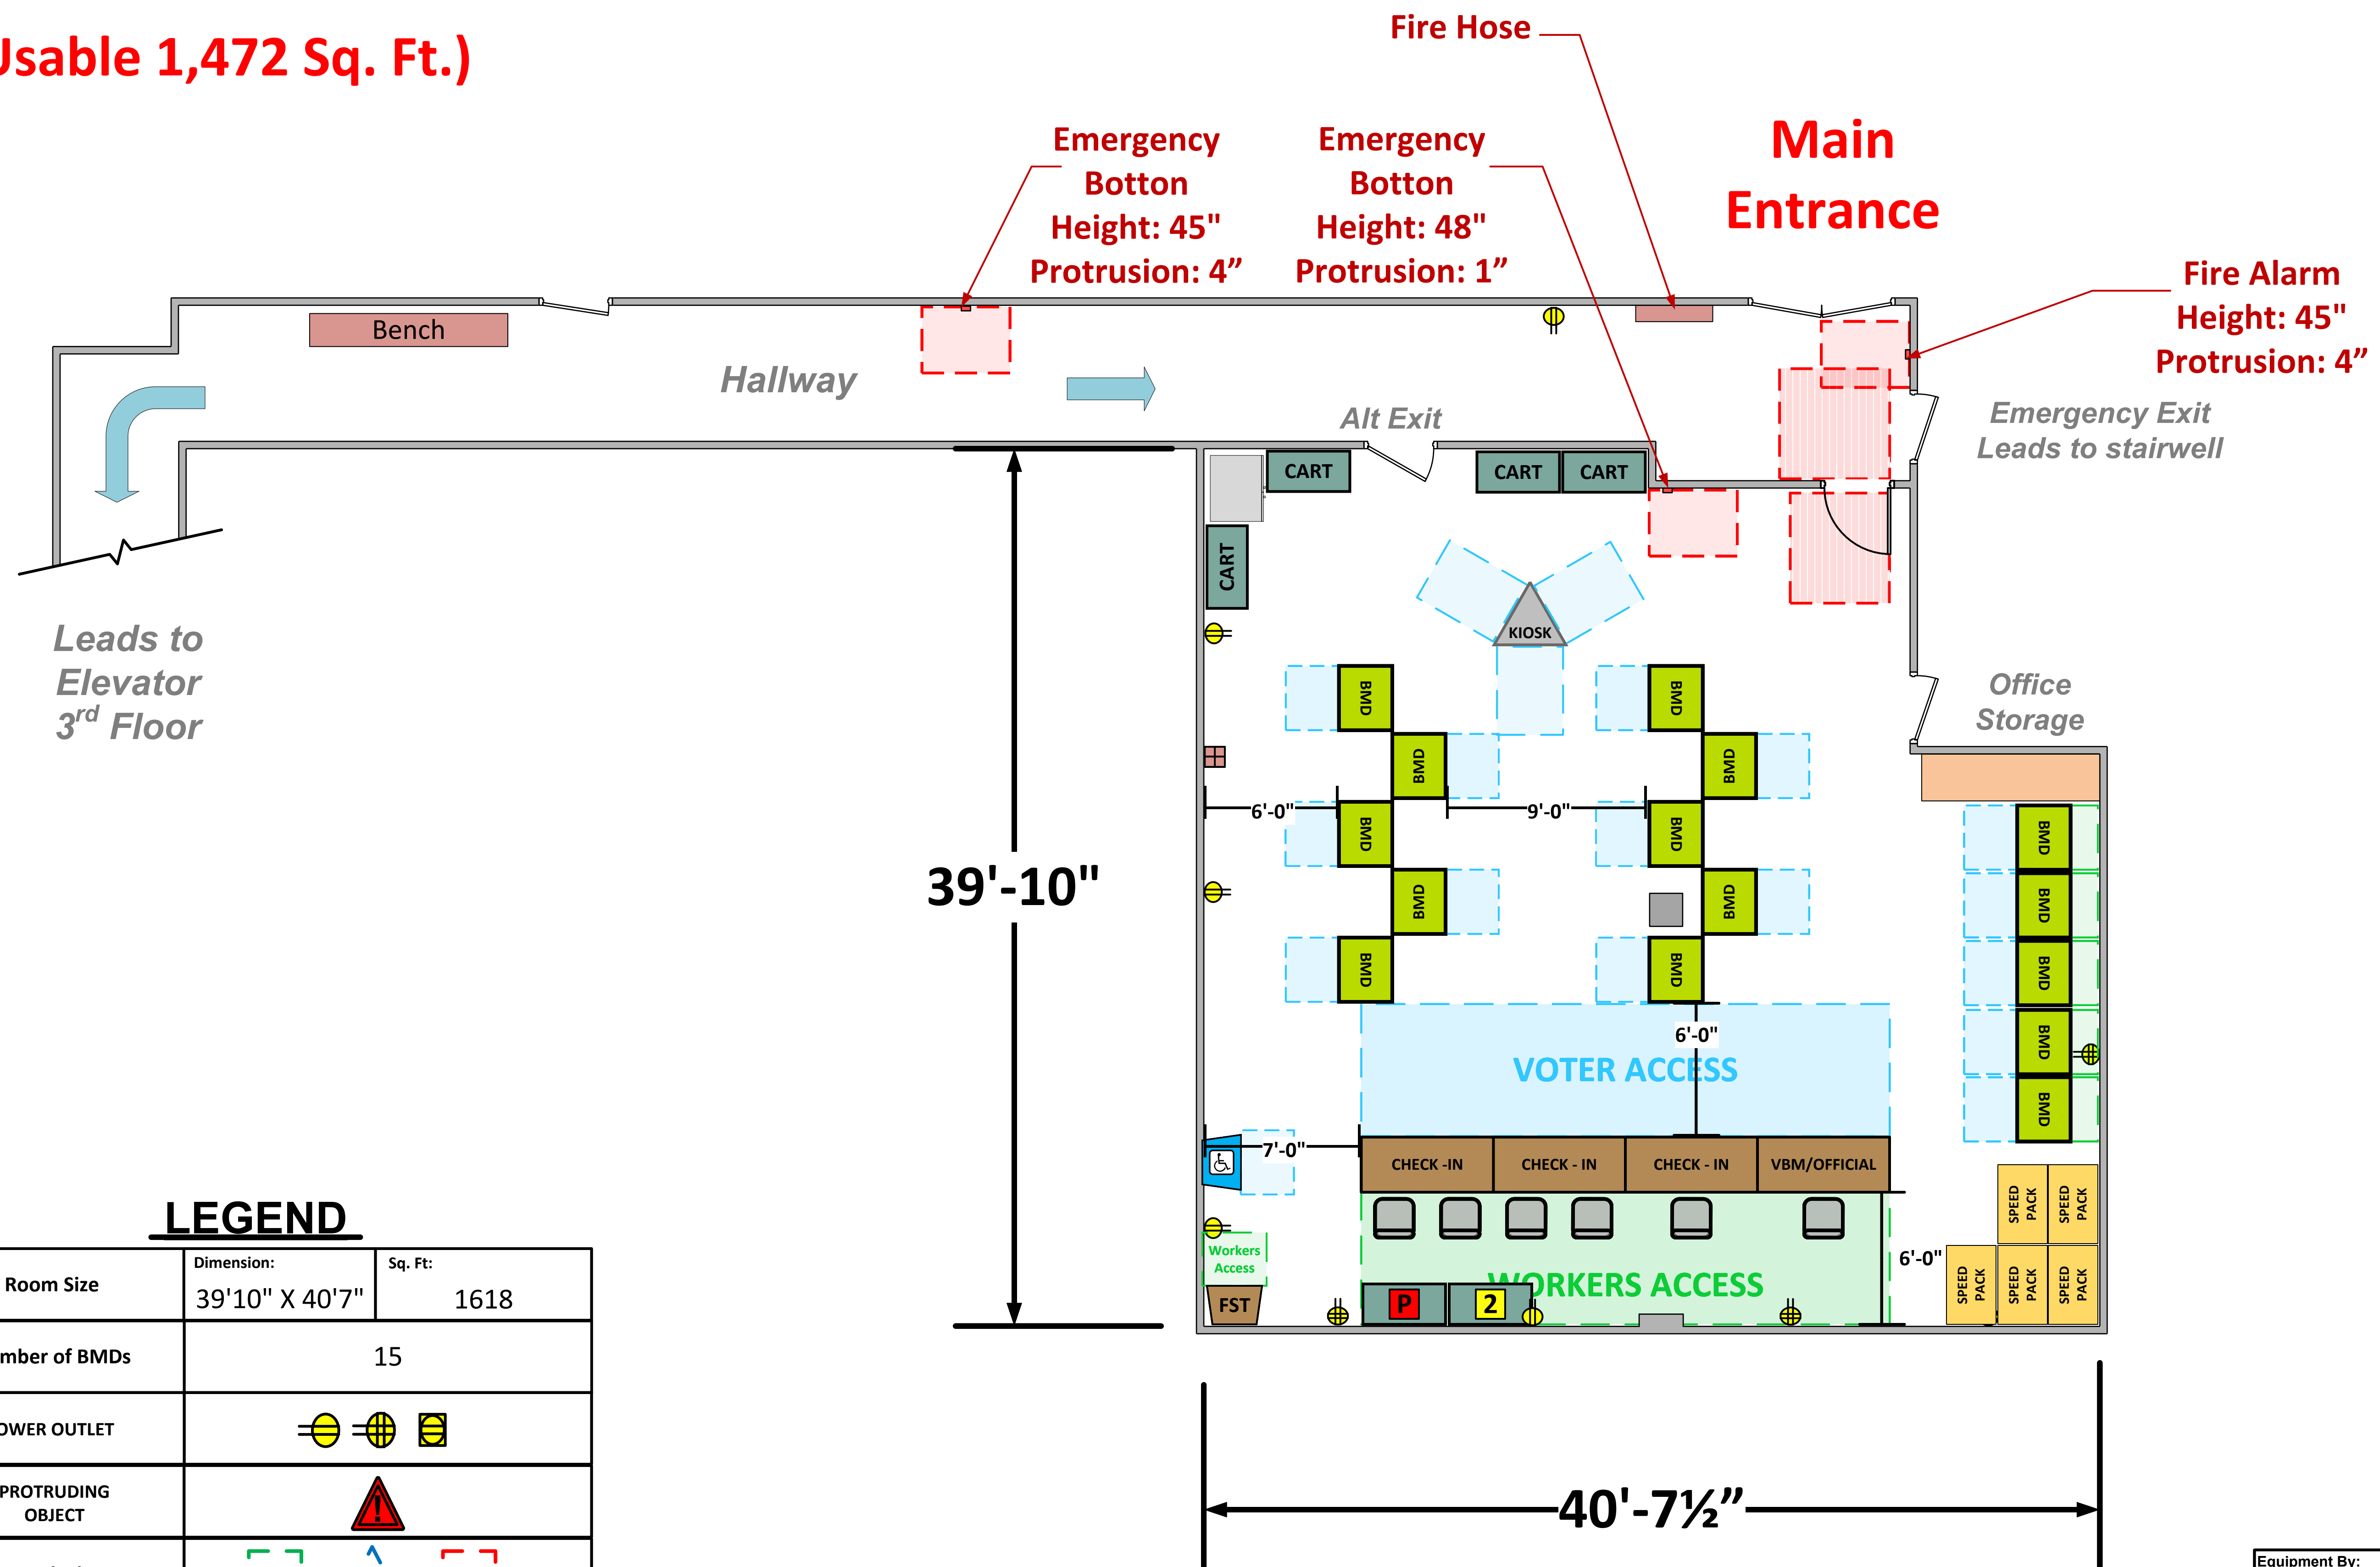

Room Size	Dimension: 39'10" X 40'7"	Sq. Ft: 1618
Number of BMDs	15	
POWER OUTLET		
PROTRUDING OBJECT		
Do Not Block Area		

TITLE
VCID 35451 Weingart YMCA Wellness & Aquatic Center

Each chair at a CHECK-IN station equals one ePollbook

Equipment By:	Date:
Dustin Fuller	09/16/2026
Skeleton Drawn By:	Date:
Roy Welch	08/18/26
Scale:	
1 1/4" inches = 1' Ft.	