


Cafeteria
(2,345 Usable Sq. Ft.)

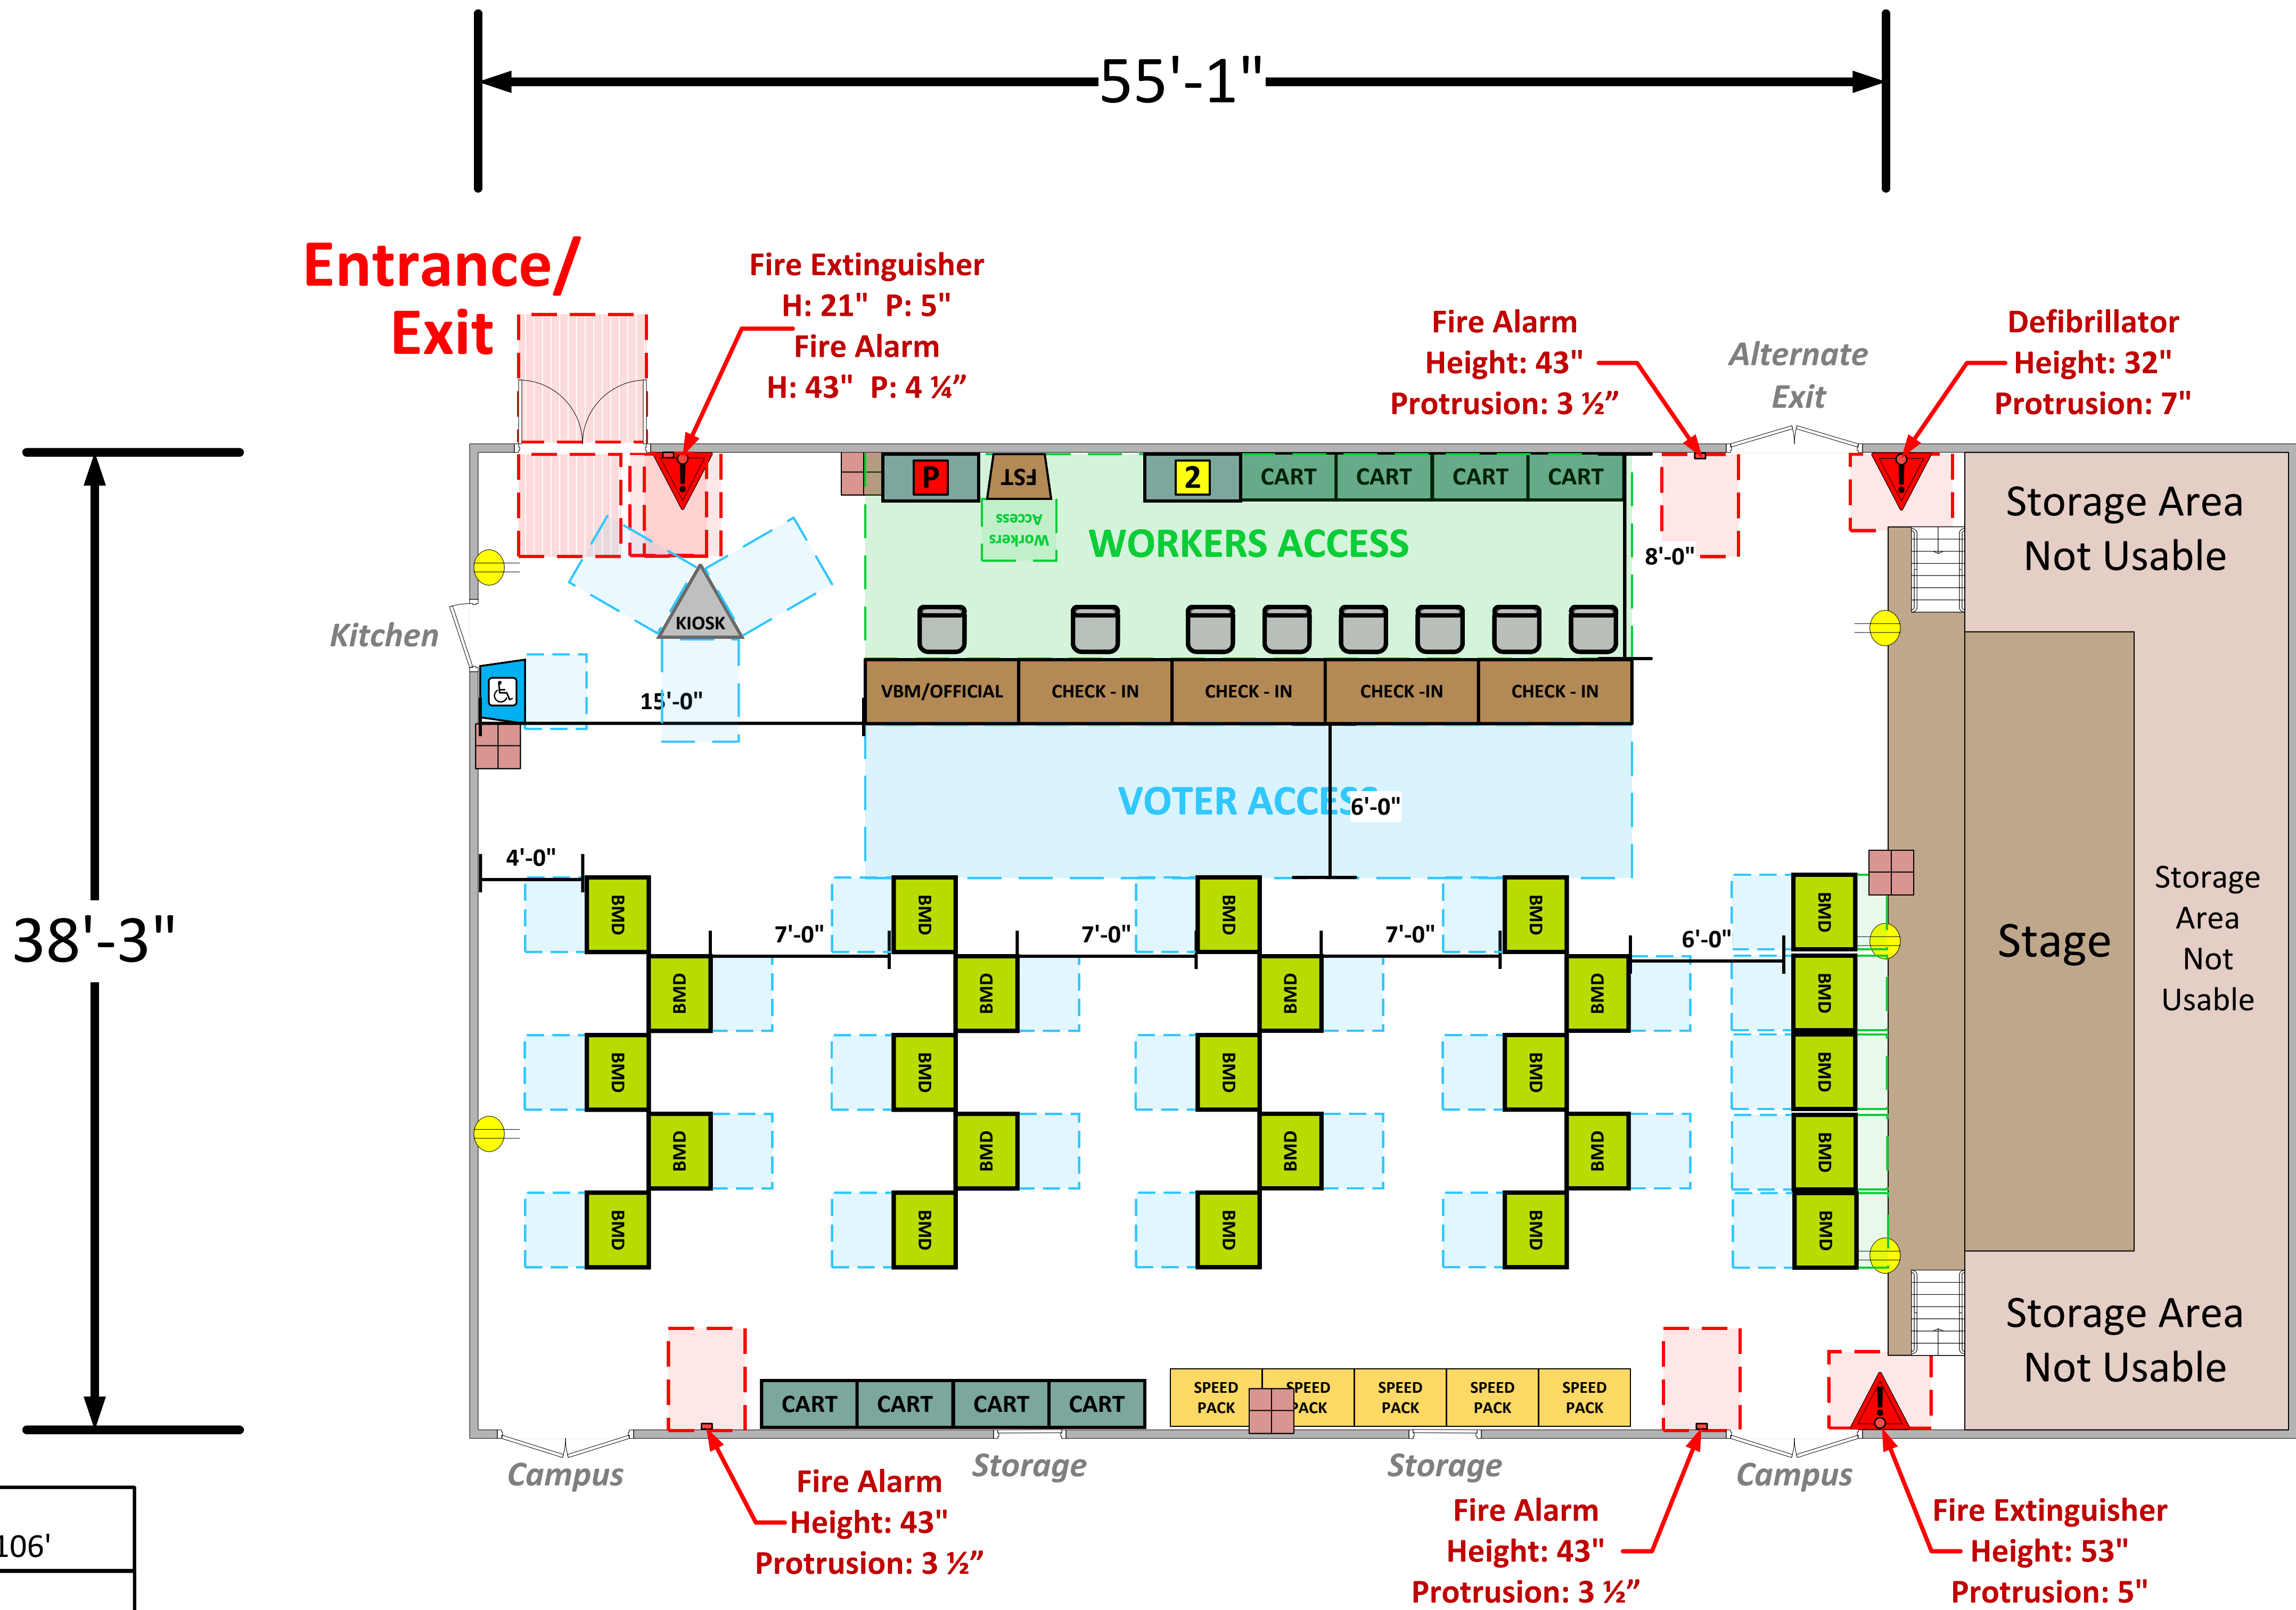

LEGEND

Room Size	Dimension: 55'1" x 38'3"	Sq. Ft: 2,106'
Number of BMDs	25	
POWER OUTLET		
PROTRUDING OBJECT		
Do Not Block Area		

TITLE	VCID 6447 West Whittier Elementary School
-------	--

Equipment By:	Date:
Carlos Montejano	10/17/26
Skeleton Drawn By:	Date:
David Chaparro	09/21/26
Scale:	1/4" inches = 1' Ft.

Each chair at a CHECK-IN station equals one ePollbook